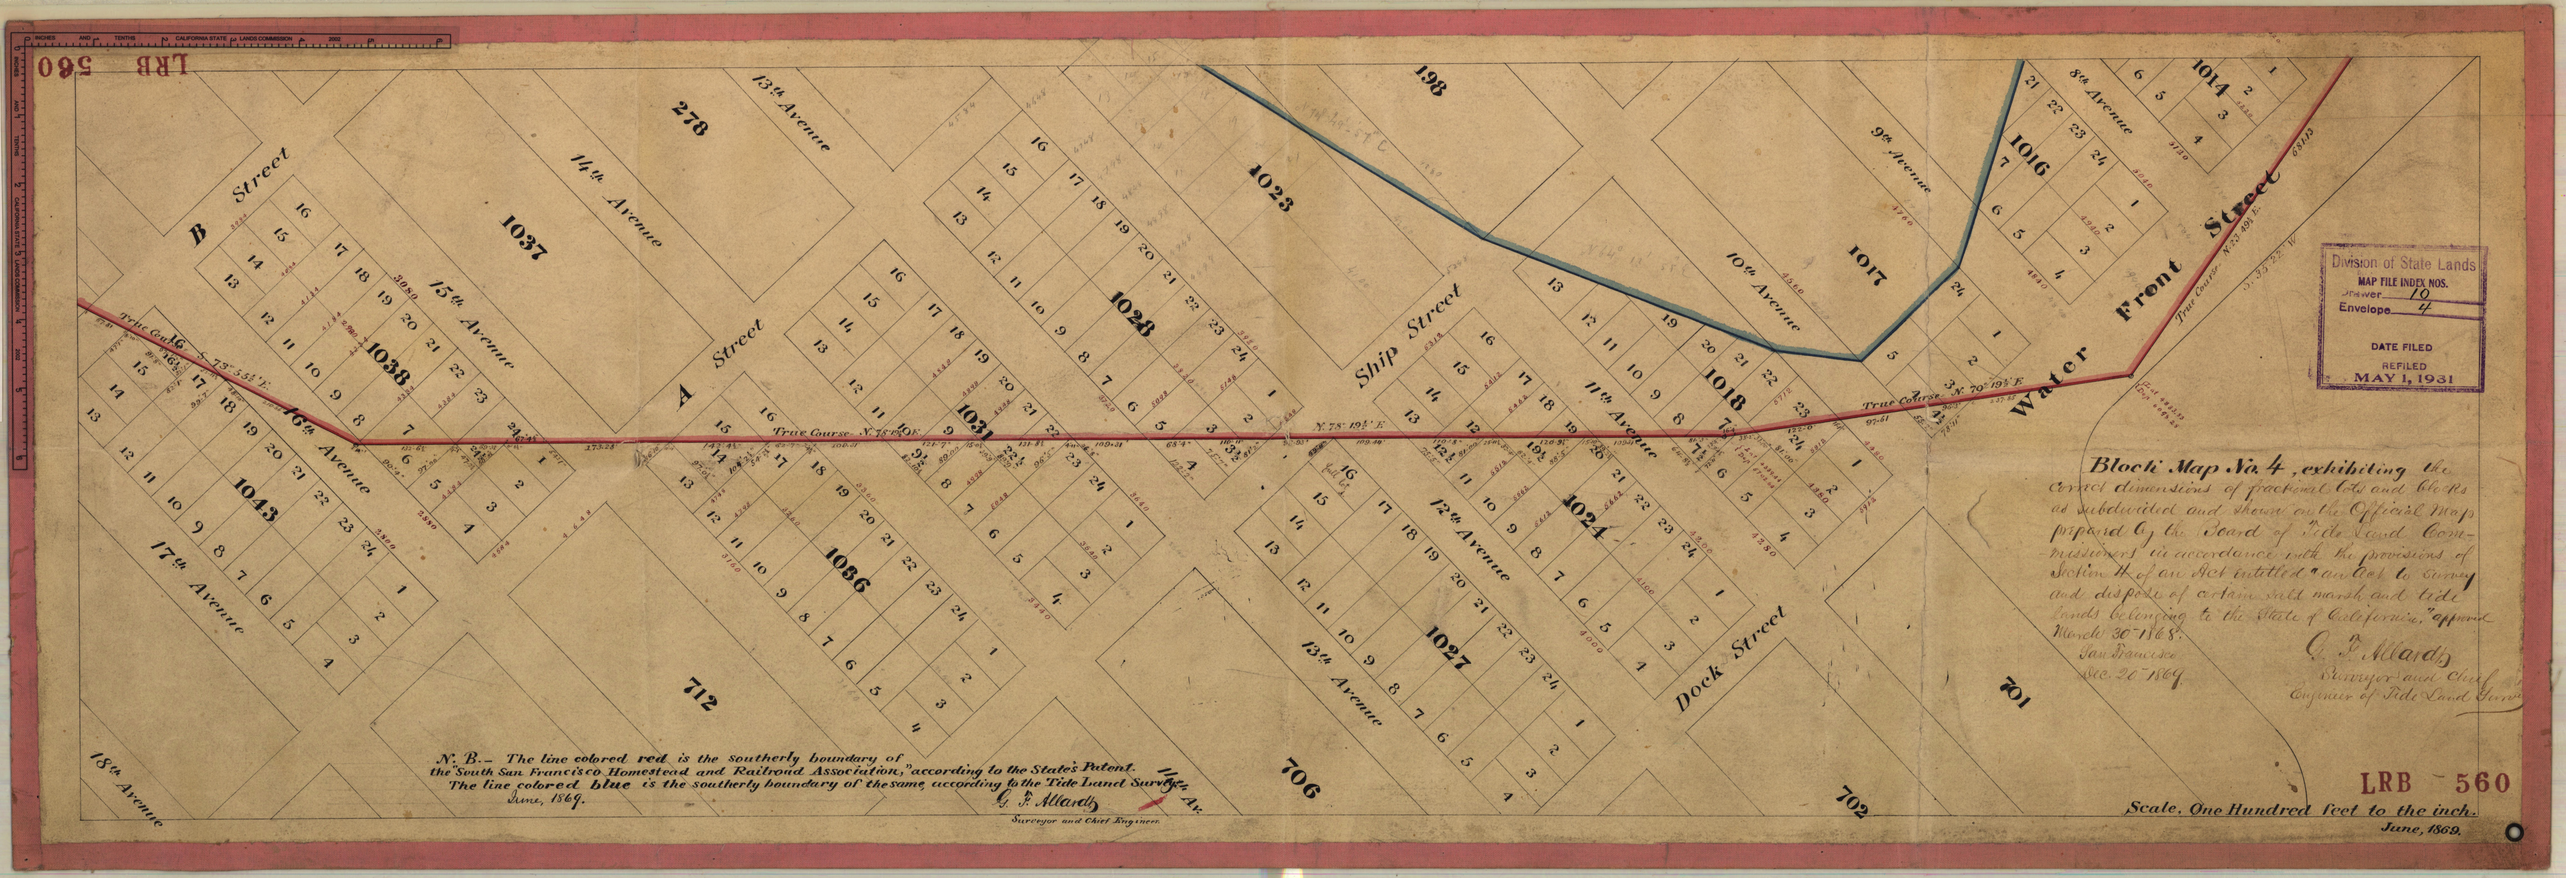
LRB 560
B Street
A Street
Water Front Street
Ship Street
Dock Street
13th Avenue
14th Avenue
15th Avenue
16th Avenue
17th Avenue
18th Avenue
9th Avenue
10th Avenue
11th Avenue
12th Avenue
278
1037
1038
1043
1023
1028
1031
1036
198
1017
1018
1016
1014
1024
1027
712
706
702
701
True Course N. 78° 19½' E.
True Course N. 70° 19½' E.
Division of State Lands
MAP FILE INDEX NOS.
Drawer 10
Envelope 4
DATE FILED
REFILED
MAY 1, 1931
Block Map No. 4, exhibiting the correct dimensions of fractional lots and blocks as subdivided and shown on the Official Map prepared by the Board of Tide Land Commissioners in accordance with the provisions of Section 11 of an Act entitled "an Act to Survey and dispose of certain salt marsh and tide lands belonging to the State of California." Approved March 30th 1868.
San Francisco Dec. 20th 1869
C. F. Allardt
Surveyor and Chief Engineer of Tide Land Survey
N. B.— The line colored red is the southerly boundary of the South San Francisco Homestead and Railroad Association," according to the State's Patent.
The line colored blue is the southerly boundary of the same according to the Tide Land Survey.
June, 1869.
C. F. Allardt
Surveyor and Chief Engineer
LRB - 560
Scale, One Hundred feet to the inch.
June, 1869.