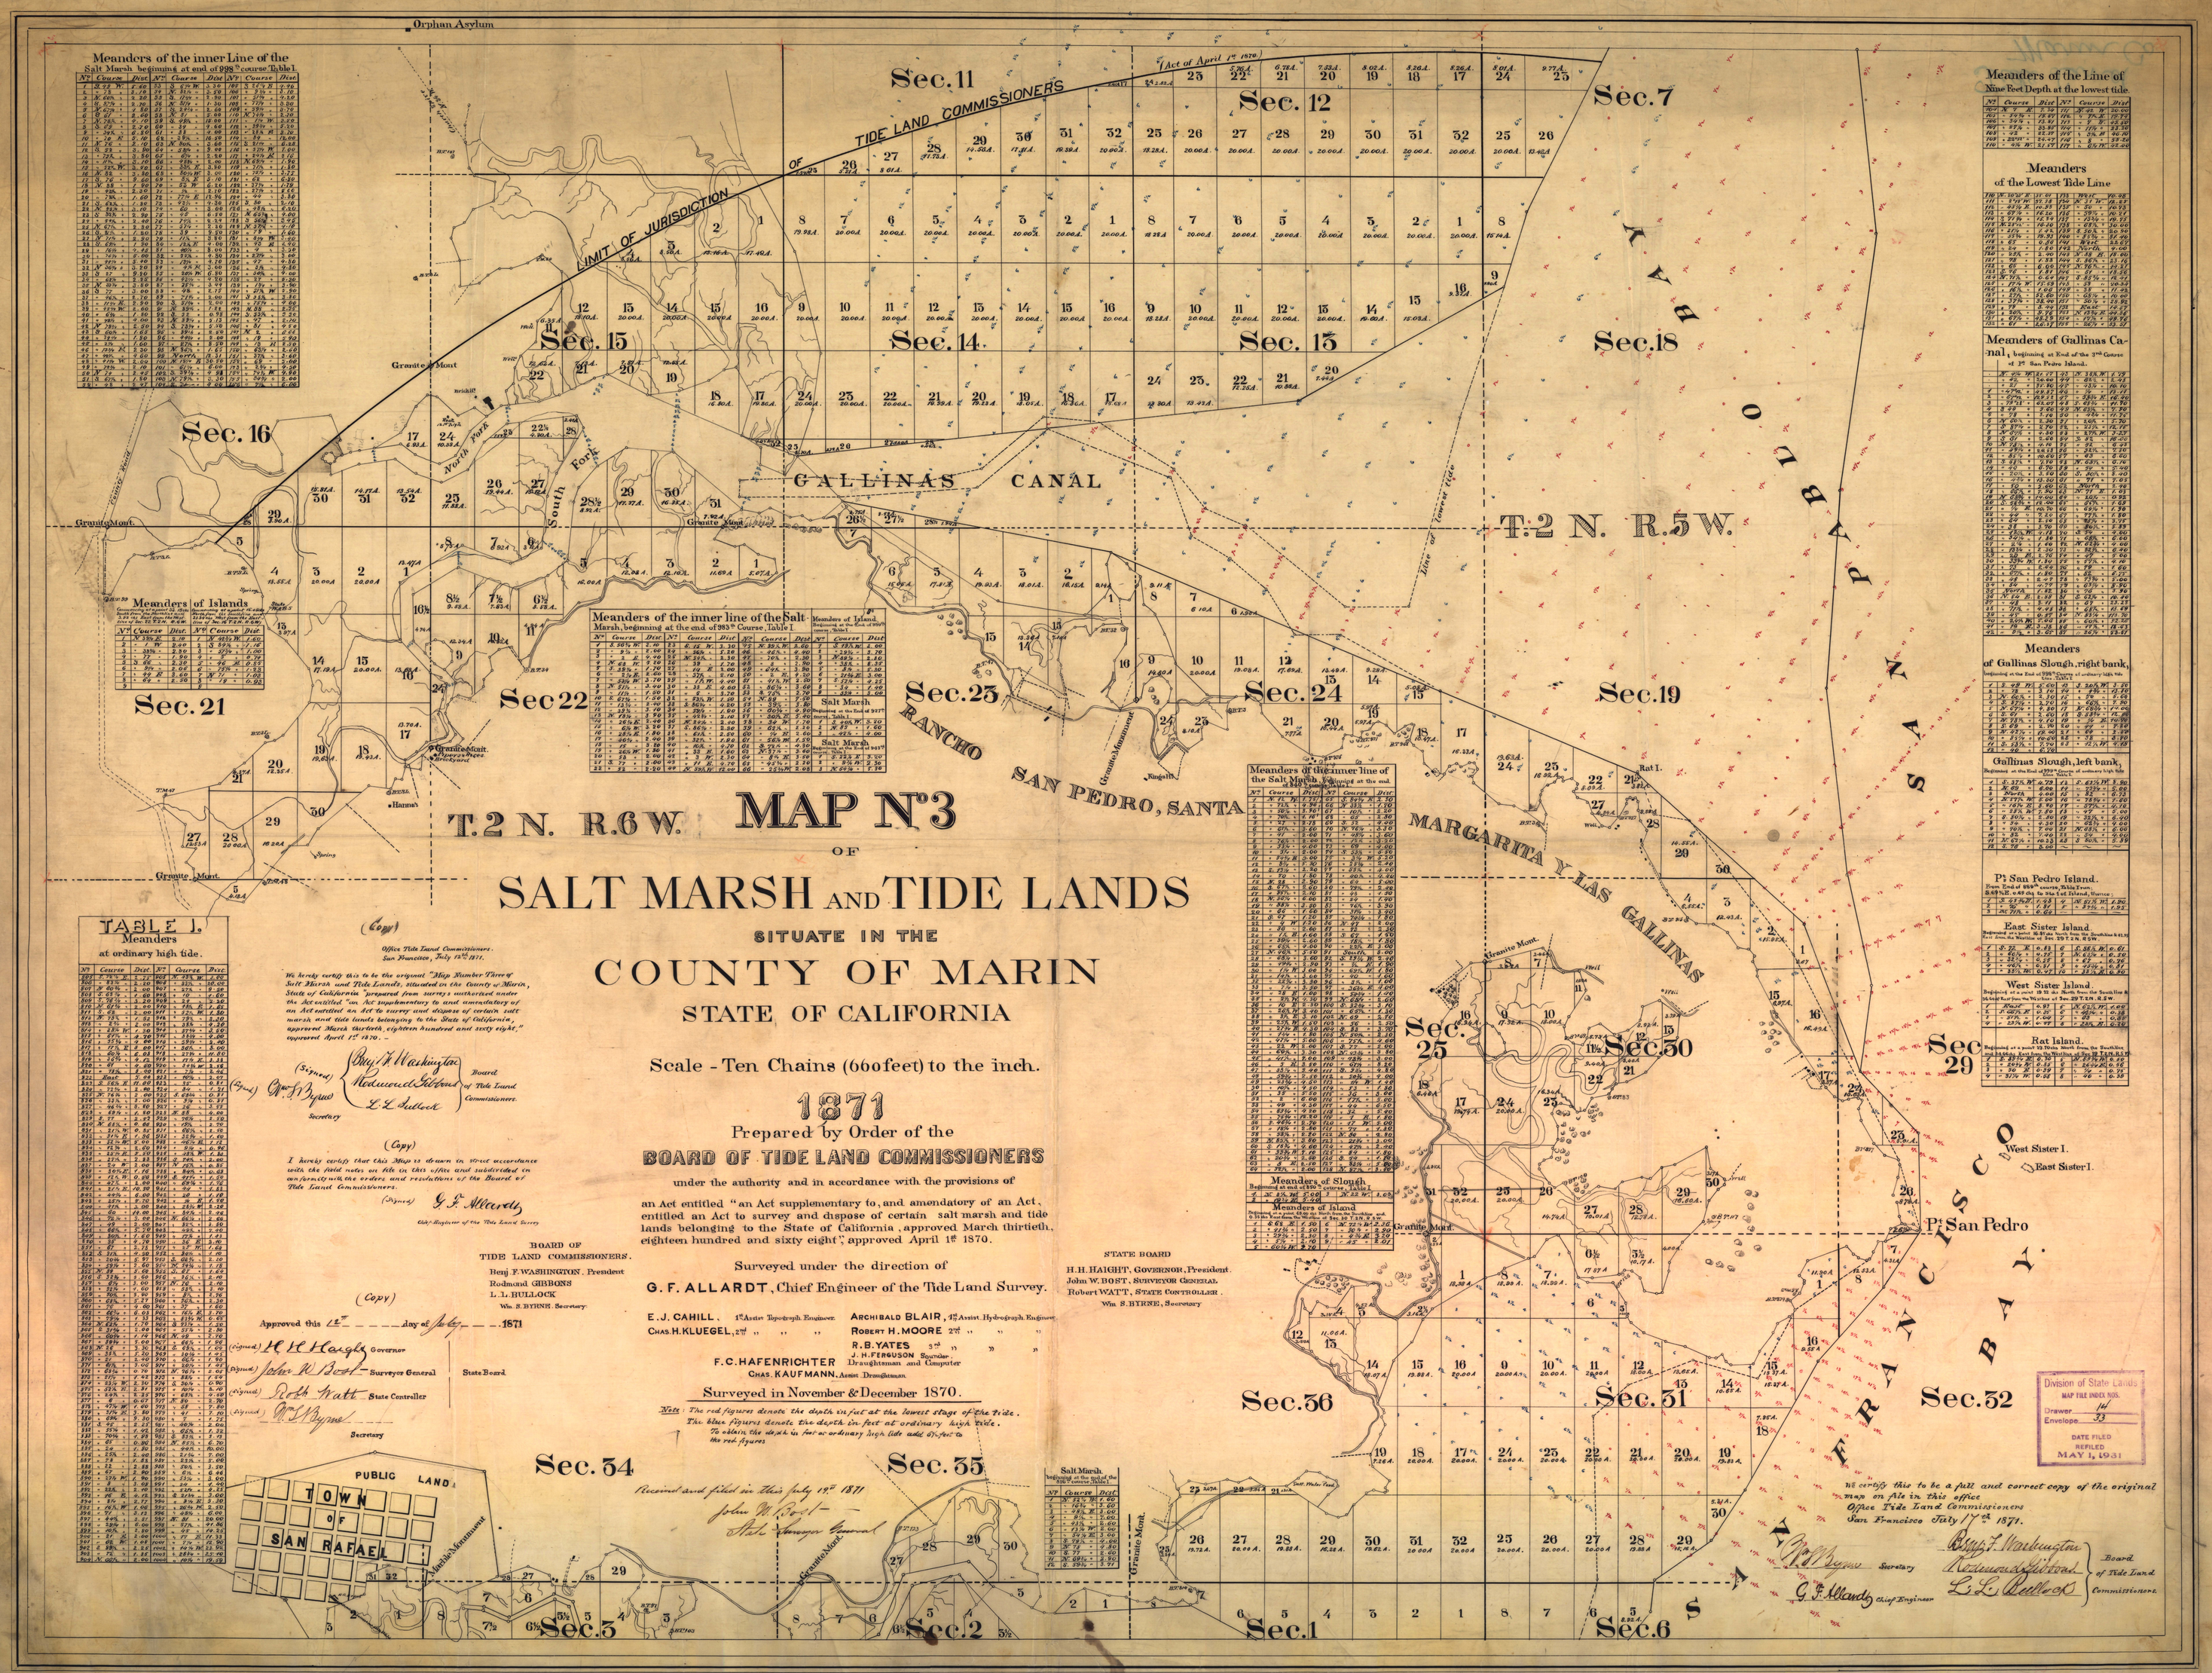

MAP No 3
OF
SALT MARSH AND TIDE LANDS
SITUATE IN THE
COUNTY OF MARIN
STATE OF CALIFORNIA
Scale - Ten Chains (660 feet) to the inch.
1871
Prepared by Order of the
BOARD OF TIDE LAND COMMISSIONERS
under the authority and in accordance with the provisions of
an Act entitled "an Act supplementary to, and amendatory of an Act, entitled an Act to survey and dispose of certain salt marsh and tide lands belonging to the State of California, approved March thirtieth, eighteen hundred and sixty eight", approved April 1st 1870.
Surveyed under the direction of
G. F. ALLARDT, Chief Engineer of the Tide Land Survey.
E. J. CAHILL, 1st Assist. Topograph. Engineer.
CHAS. H. KLUEGEL, 2nd " " "
ARCHIBALD BLAIR, 1st Assist. Hydrograph. Engineer.
ROBERT H. MOORE 2nd " " "
R. B. YATES 3rd " " "
J. H. FERGUSON Sounder.
F. C. HAFENRICHTER Draughtsman and Computer
CHAS. KAUFMANN, Assist. Draughtsman.
Surveyed in November & December 1870.
Note: The red figures denote the depth in feet at the lowest stage of the tide. The blue figures denote the depth in feet at ordinary high tide. To obtain the depth in feet at ordinary high tide add 6½ feet to the red figures
Received and filed in this July 19th 1871
John W. Bost
State Surveyor General
BOARD OF TIDE LAND COMMISSIONERS.
Benj. F. WASHINGTON, President
Rodmond GIBBONS
L. L. BULLOCK
Wm. S. BYRNE, Secretary
STATE BOARD
H. H. HAIGHT, GOVERNOR, President.
John W. BOST, SURVEYOR GENERAL
Robert WATT, STATE CONTROLLER.
Wm. S. BYRNE, Secretary
Meanders of the inner Line of the Salt Marsh beginning at end of 998th course Table I.
Meanders of the inner line of the Salt Marsh, beginning at the end of 983th Course, Table I.
Meanders of the inner line of the Salt Marsh, beginning at the end of 990th course, Table I.
Meanders of the Line of Nine Feet Depth at the lowest tide.
Meanders of the Lowest Tide Line
Meanders of Gallinas Canal, beginning at End of the 3rd Course of Pt. San Pedro Island.
Meanders of Gallinas Slough, right bank,
Gallinas Slough, left bank,
Pt. San Pedro Island.
East Sister Island.
West Sister Island.
Rat Island.
Meanders of Islands
Meanders of Slough
Meanders of Island
Salt Marsh
Salt Marsh beginning at the end of the 1st course, Table I.
TABLE I.
Meanders at ordinary high tide.
(Copy)
Office Tide Land Commissioners.
San Francisco, July 12th 1871.
We hereby certify this to be the original "Map Number Three of Salt Marsh and Tide Lands, situated in the County of Marin, State of California" prepared from surveys authorized under the Act entitled "an Act supplementary to and amendatory of an Act entitled an Act to survey and dispose of certain salt marsh and tide lands belonging to the State of California, approved March thirtieth, eighteen hundred and sixty eight," approved April 1st 1870.
(Signed) Benj. F. Washington
Rodmond Gibbons
L. L. Bullock
Board of Tide Land Commissioners.
(Signed) Wm. S. Byrne
Secretary
(Copy)
I hereby certify that this Map is drawn in strict accordance with the field notes on file in this office and subdivided in conformity with the orders and resolutions of the Board of Tide Land Commissioners.
(Signed) G. F. Allardt
Chief Engineer of the Tide Land Survey
(Copy)
Approved this 12th day of July 1871
(Signed) H. H. Haight Governor
(Signed) John W. Bost Surveyor General
(Signed) Robt. Watt State Controller
(Signed) Wm. S. Byrne
Secretary
State Board
PUBLIC LAND
TOWN OF SAN RAFAEL
Marble Monument
Granite Mont.
Sec. 11
Sec. 12
Sec. 7
Sec. 15
Sec. 14
Sec. 13
Sec. 18
Sec. 16
Sec. 21
Sec. 22
Sec. 23
Sec. 24
Sec. 19
Sec. 25
Sec. 30
Sec. 29
Sec. 36
Sec. 31
Sec. 32
Sec. 34
Sec. 35
Sec. 3
Sec. 2
Sec. 1
Sec. 6
T. 2 N. R. 5 W.
T. 2 N. R. 6 W.
GALLINAS CANAL
RANCHO SAN PEDRO, SANTA MARGARITA Y LAS GALLINAS
SAN PABLO BAY
SAN FRANCISCO BAY
Pt. San Pedro
West Sister I.
East Sister I.
Division of State Lands
MAP FILE INDEX NOS.
Drawer 14
Envelope 33
DATE FILED
REFILED
MAY 1, 1931
We certify this to be a full and correct copy of the original map on file in this office
Office Tide Land Commissioners
San Francisco July 17th 1871.
Wm. S. Byrne Secretary
G. F. Allardt Chief Engineer
Benj. F. Washington
Rodmond Gibbons
L. L. Bullock
Board of Tide Land Commissioners.

LRT 18B