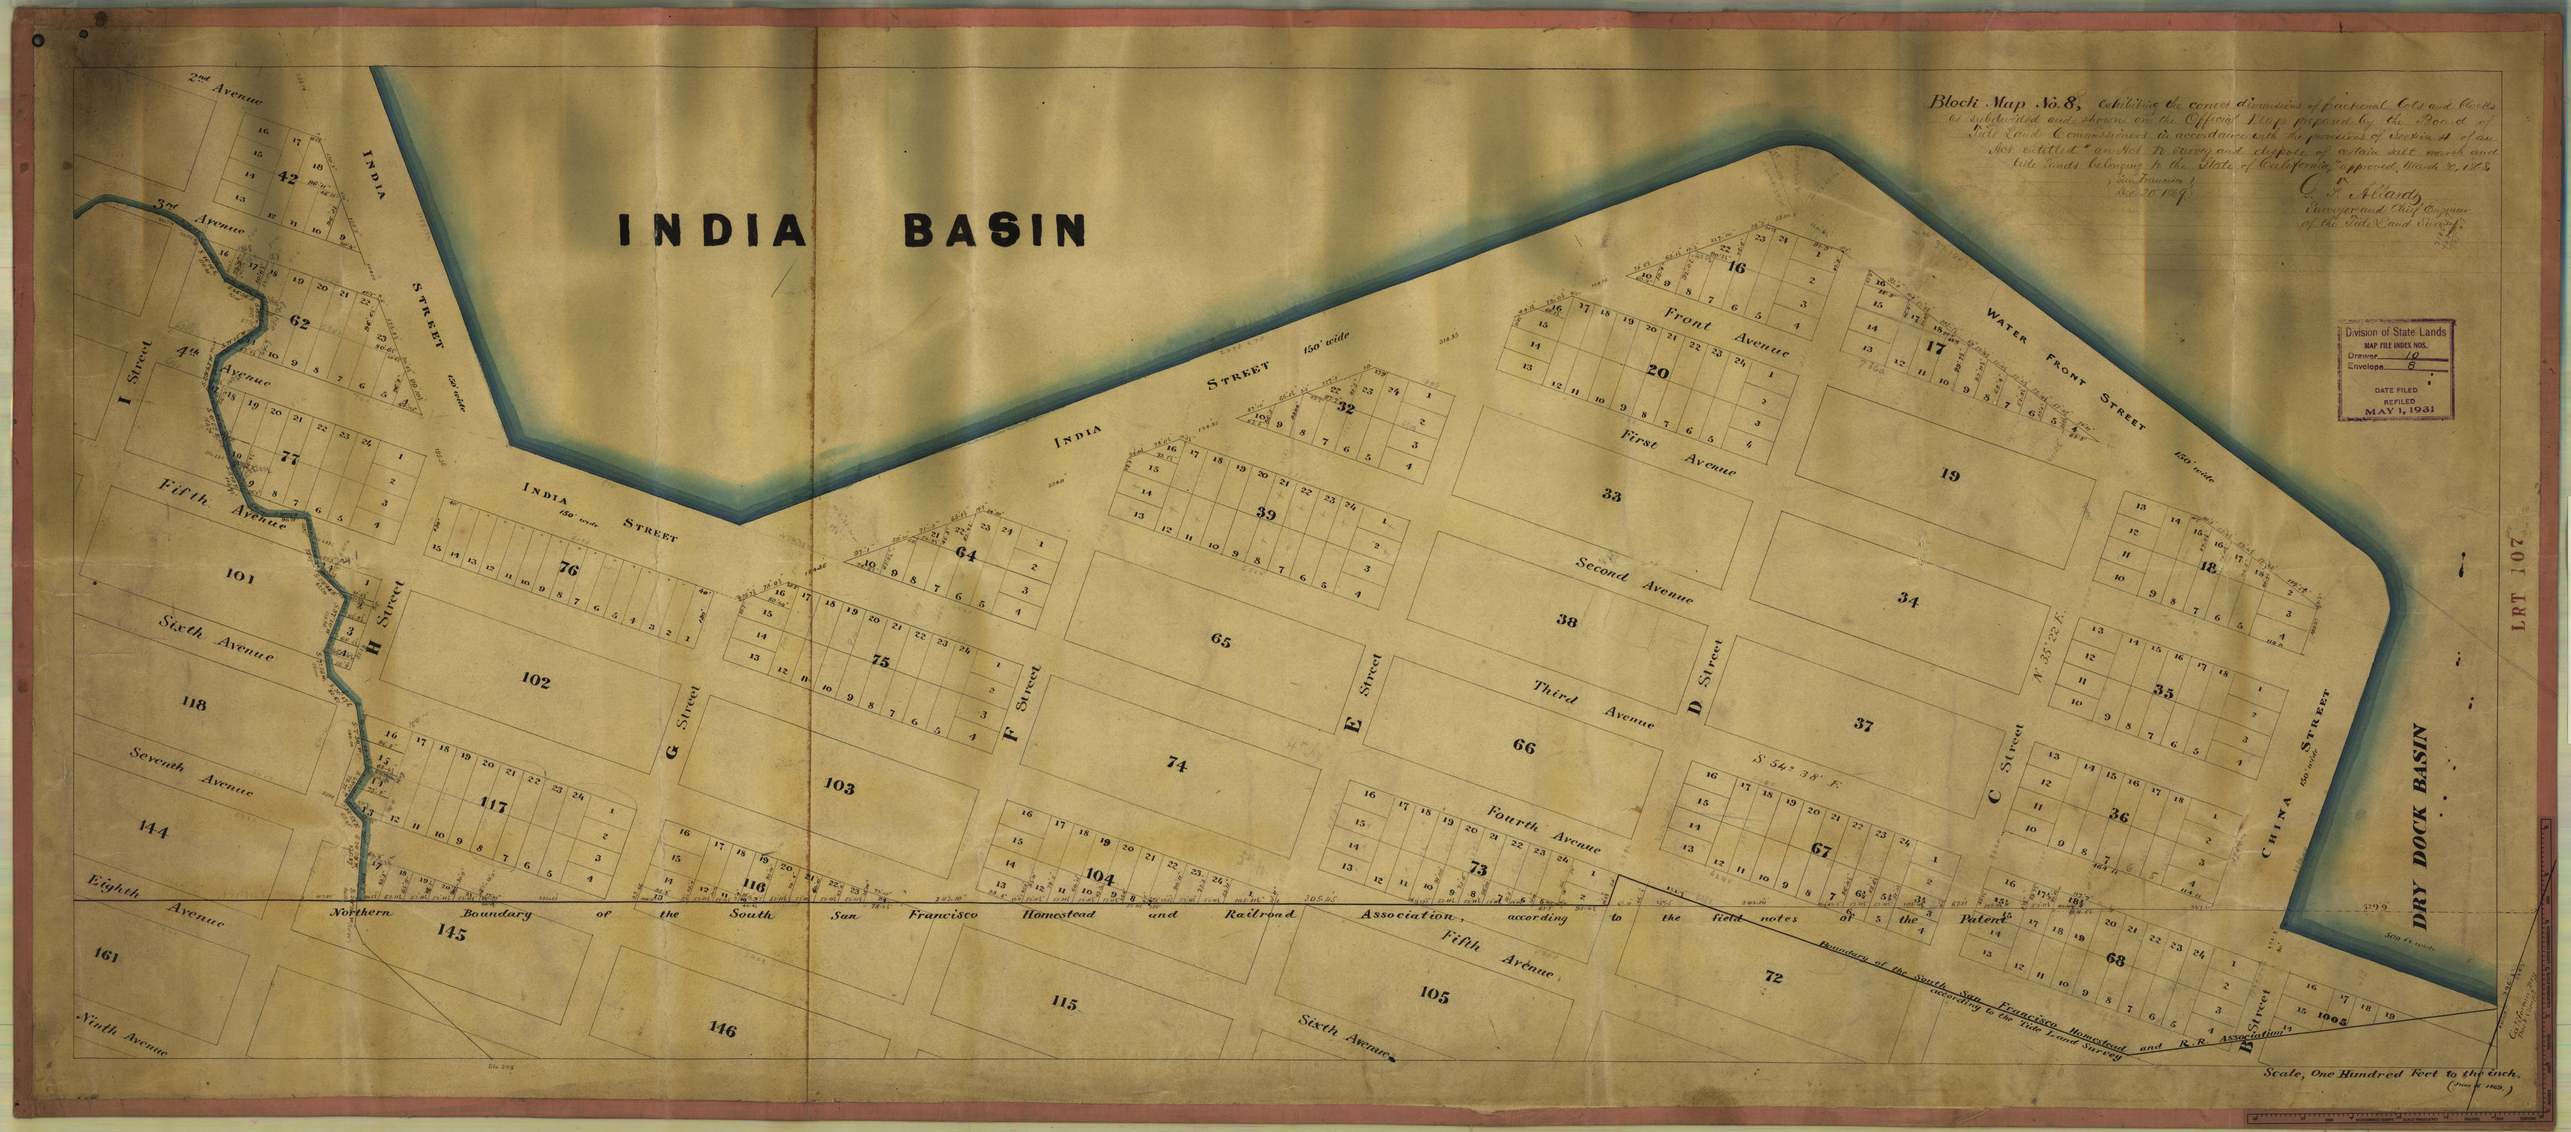

INDIA BASIN
Block Map No. 8, exhibiting the correct dimensions of fractional Lots and Blocks as subdivided and shown on the Official Map prepared by the Board of Tide Land Commissioners in accordance with the provisions of Section 4 of an Act entitled "an Act to survey and dispose of certain salt marsh and tide lands belonging to the State of California," approved March 30, 1868.
San Francisco
Dec. 20th 1869.
C. F. Allardt
Surveyor and Chief Engineer of the Tide Land Survey.
Division of State Lands
MAP FILE INDEX NOS.
Drawer 10
Envelope 8
DATE FILED
REFILED
MAY 1, 1931
LRT 107
DRY DOCK BASIN
INDIA STREET
WATER FRONT STREET
CHINA STREET
Front Avenue
First Avenue
Second Avenue
Third Avenue
Fourth Avenue
Fifth Avenue
Sixth Avenue
Seventh Avenue
Eighth Avenue
Ninth Avenue
2nd Avenue
3rd Avenue
4th Avenue
I Street
H Street
G Street
F Street
E Street
D Street
C Street
B Street
Northern Boundary of the South San Francisco Homestead and Railroad Association, according to the field notes of the Patent
Boundary of the South San Francisco Homestead and R.R. Association according to the Tide Land Survey
Scale, One Hundred Feet to the inch.