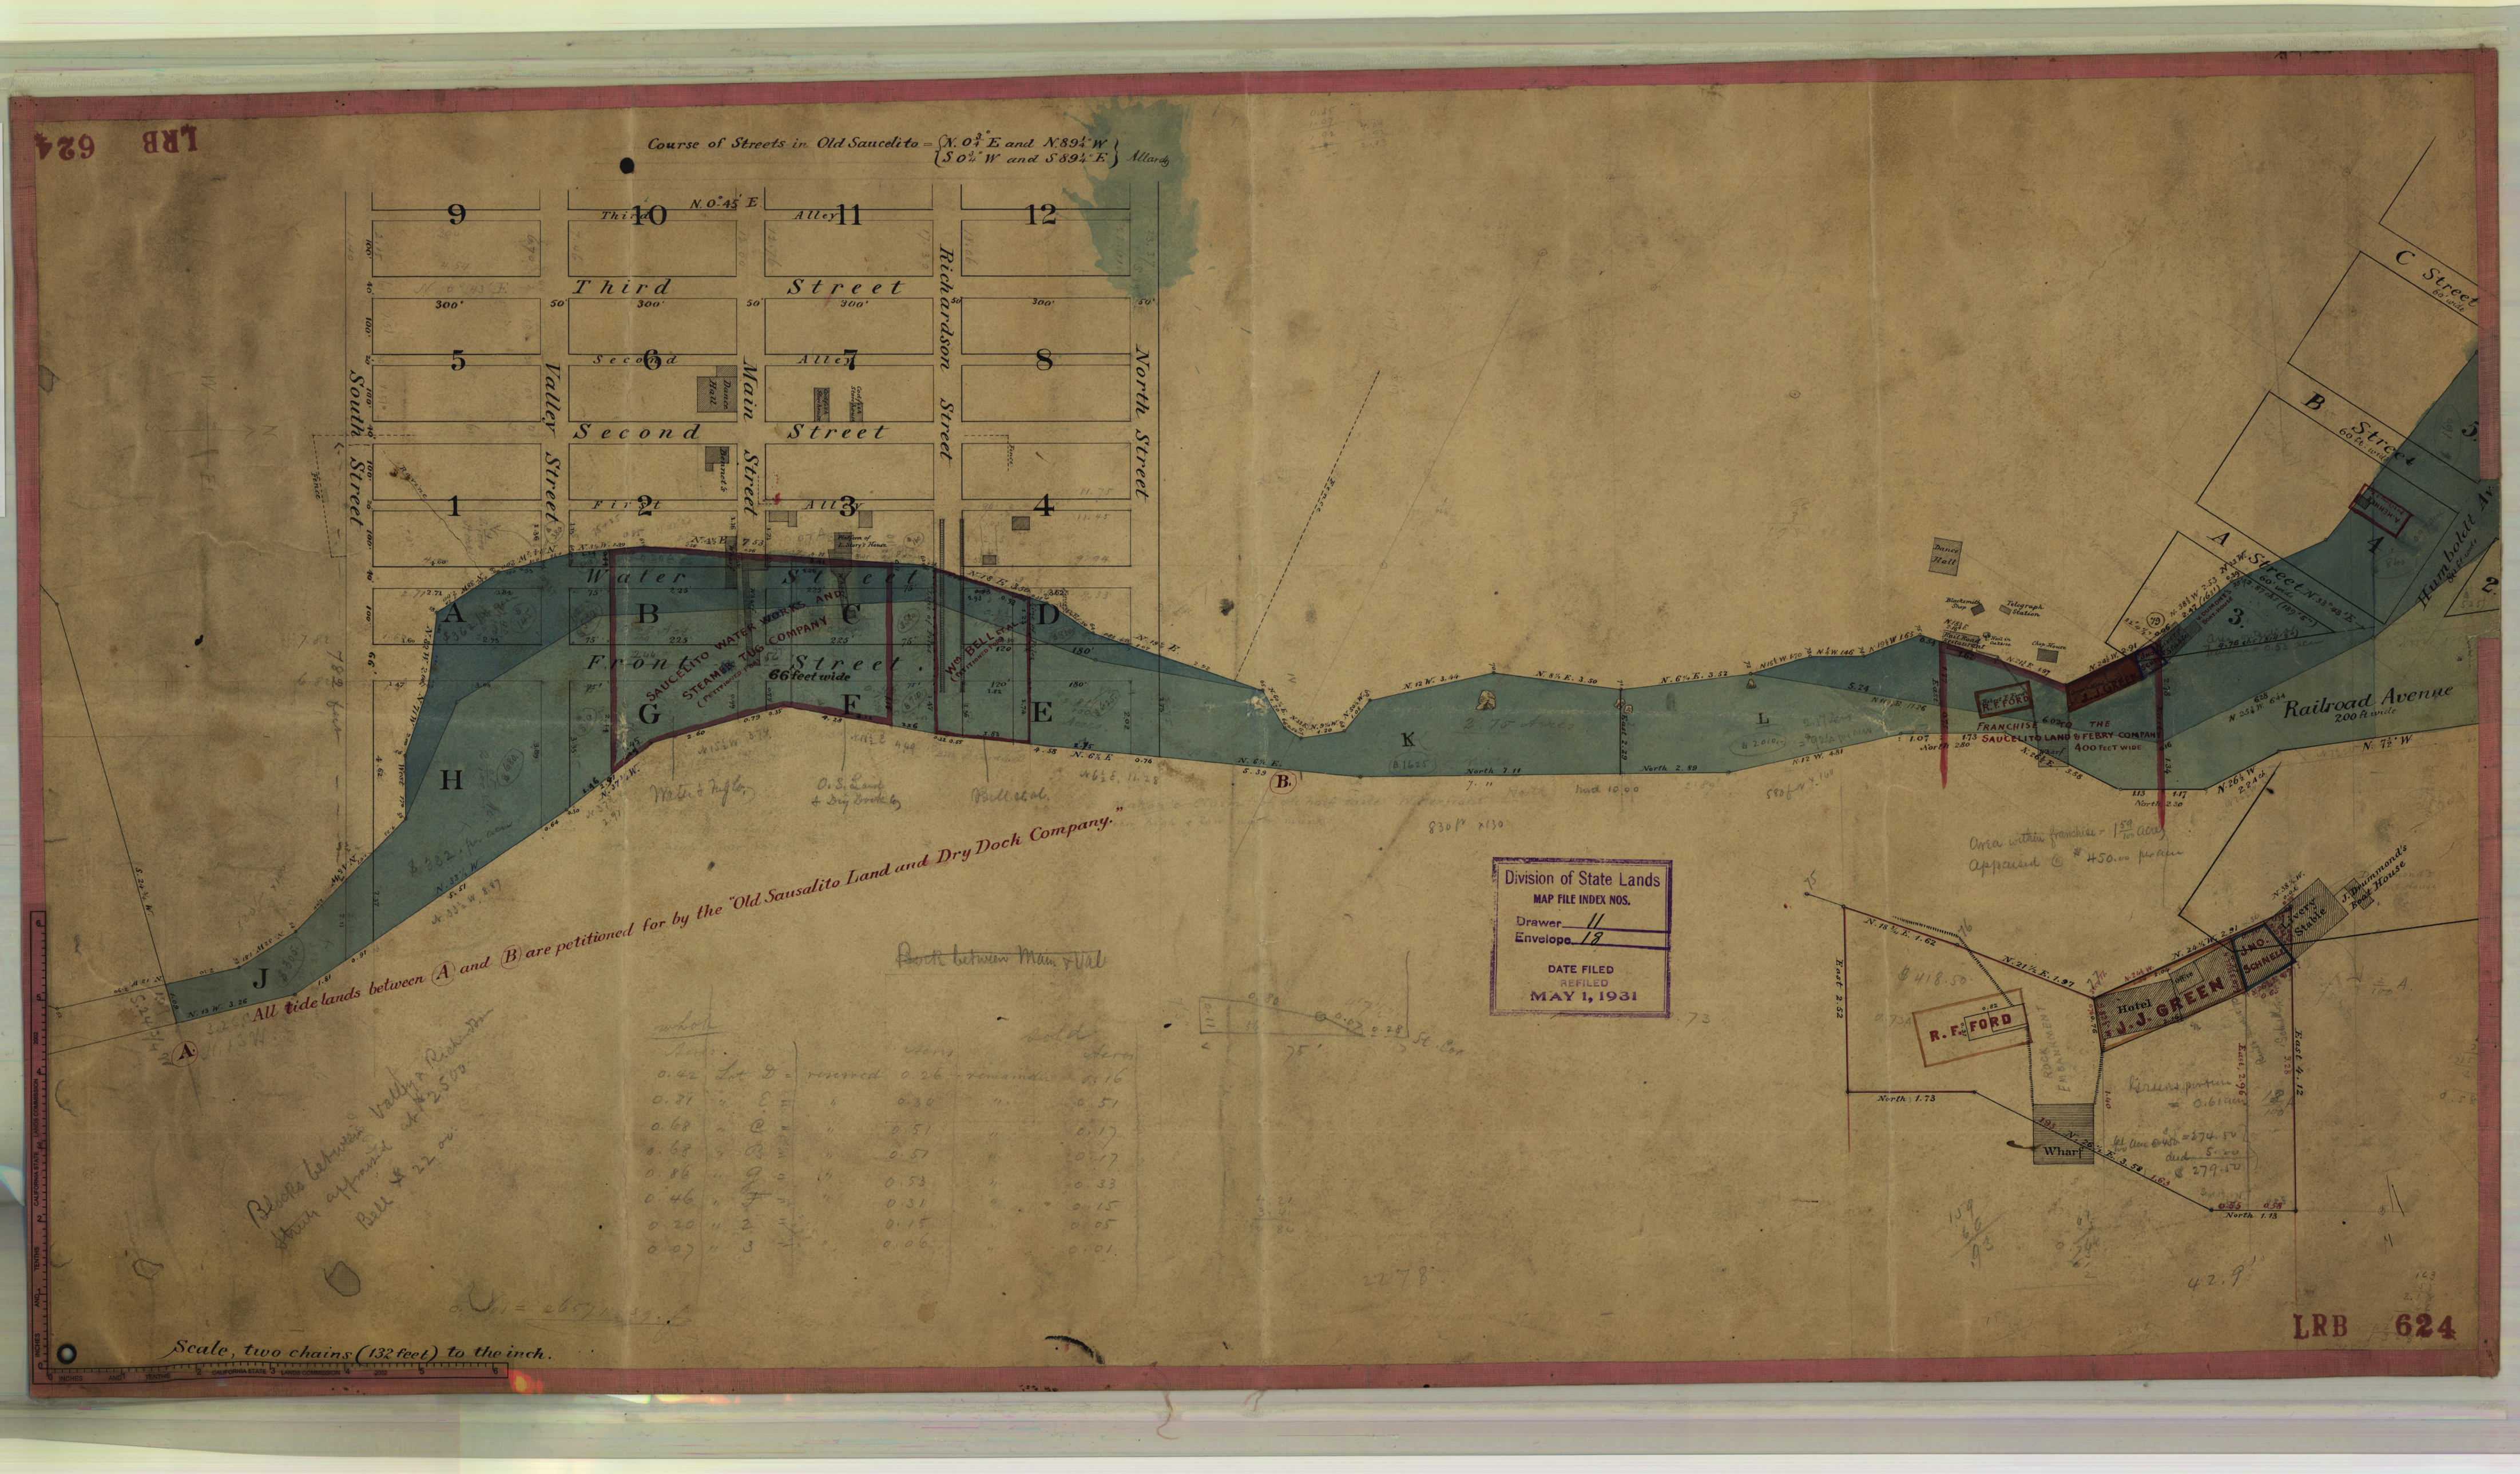

LRB 624
Course of Streets in Old Saucelito = N. 0¾° E and N. 89¼° W / S 0¾° W and S 89¼° E Allardy
Third Street
Second Street
First Street
Water Street
Front Street
Richardson Street
North Street
South Street
Valley Street
Main Street
Dance Hall
Saucelito Water Works and Steamer Tug Company
66 feet wide
Wm Bell et al.
Railroad Avenue
200 ft wide
C Street
B Street
A Street
Humboldt Av
Franchise to the Saucelito Land & Ferry Company
400 feet wide
R. F. Ford
Hotel J. J. Green
Wharf
Livery Stable
J. Drummond's Boat House
All tide lands between (A) and (B) are petitioned for by the "Old Sausalito Land and Dry Dock Company."
Division of State Lands
MAP FILE INDEX NOS.
Drawer 11
Envelope 18
DATE FILED
REFILED
MAY 1, 1931
Scale, two chains (132 feet) to the inch.
LRB 624